NOTES

1. THIS DRAWING IS TO BE READ IN CONJUNCTION WITH ALL ENGINEERS & ARCHITECT'S DRAWINGS.FIGURED DIMENSIONS ONLY (NOT SCALING) TO BE USED. WHERE A CONFLICT OF INFORMATION EXISTS OR IF IN ANY DOUBT - ASK.
2. CONSULTANTS TO BE INFORMED IMMEDIATELY OF ANY DISCREPANCIES BEFORE WORK PROCEEDS.

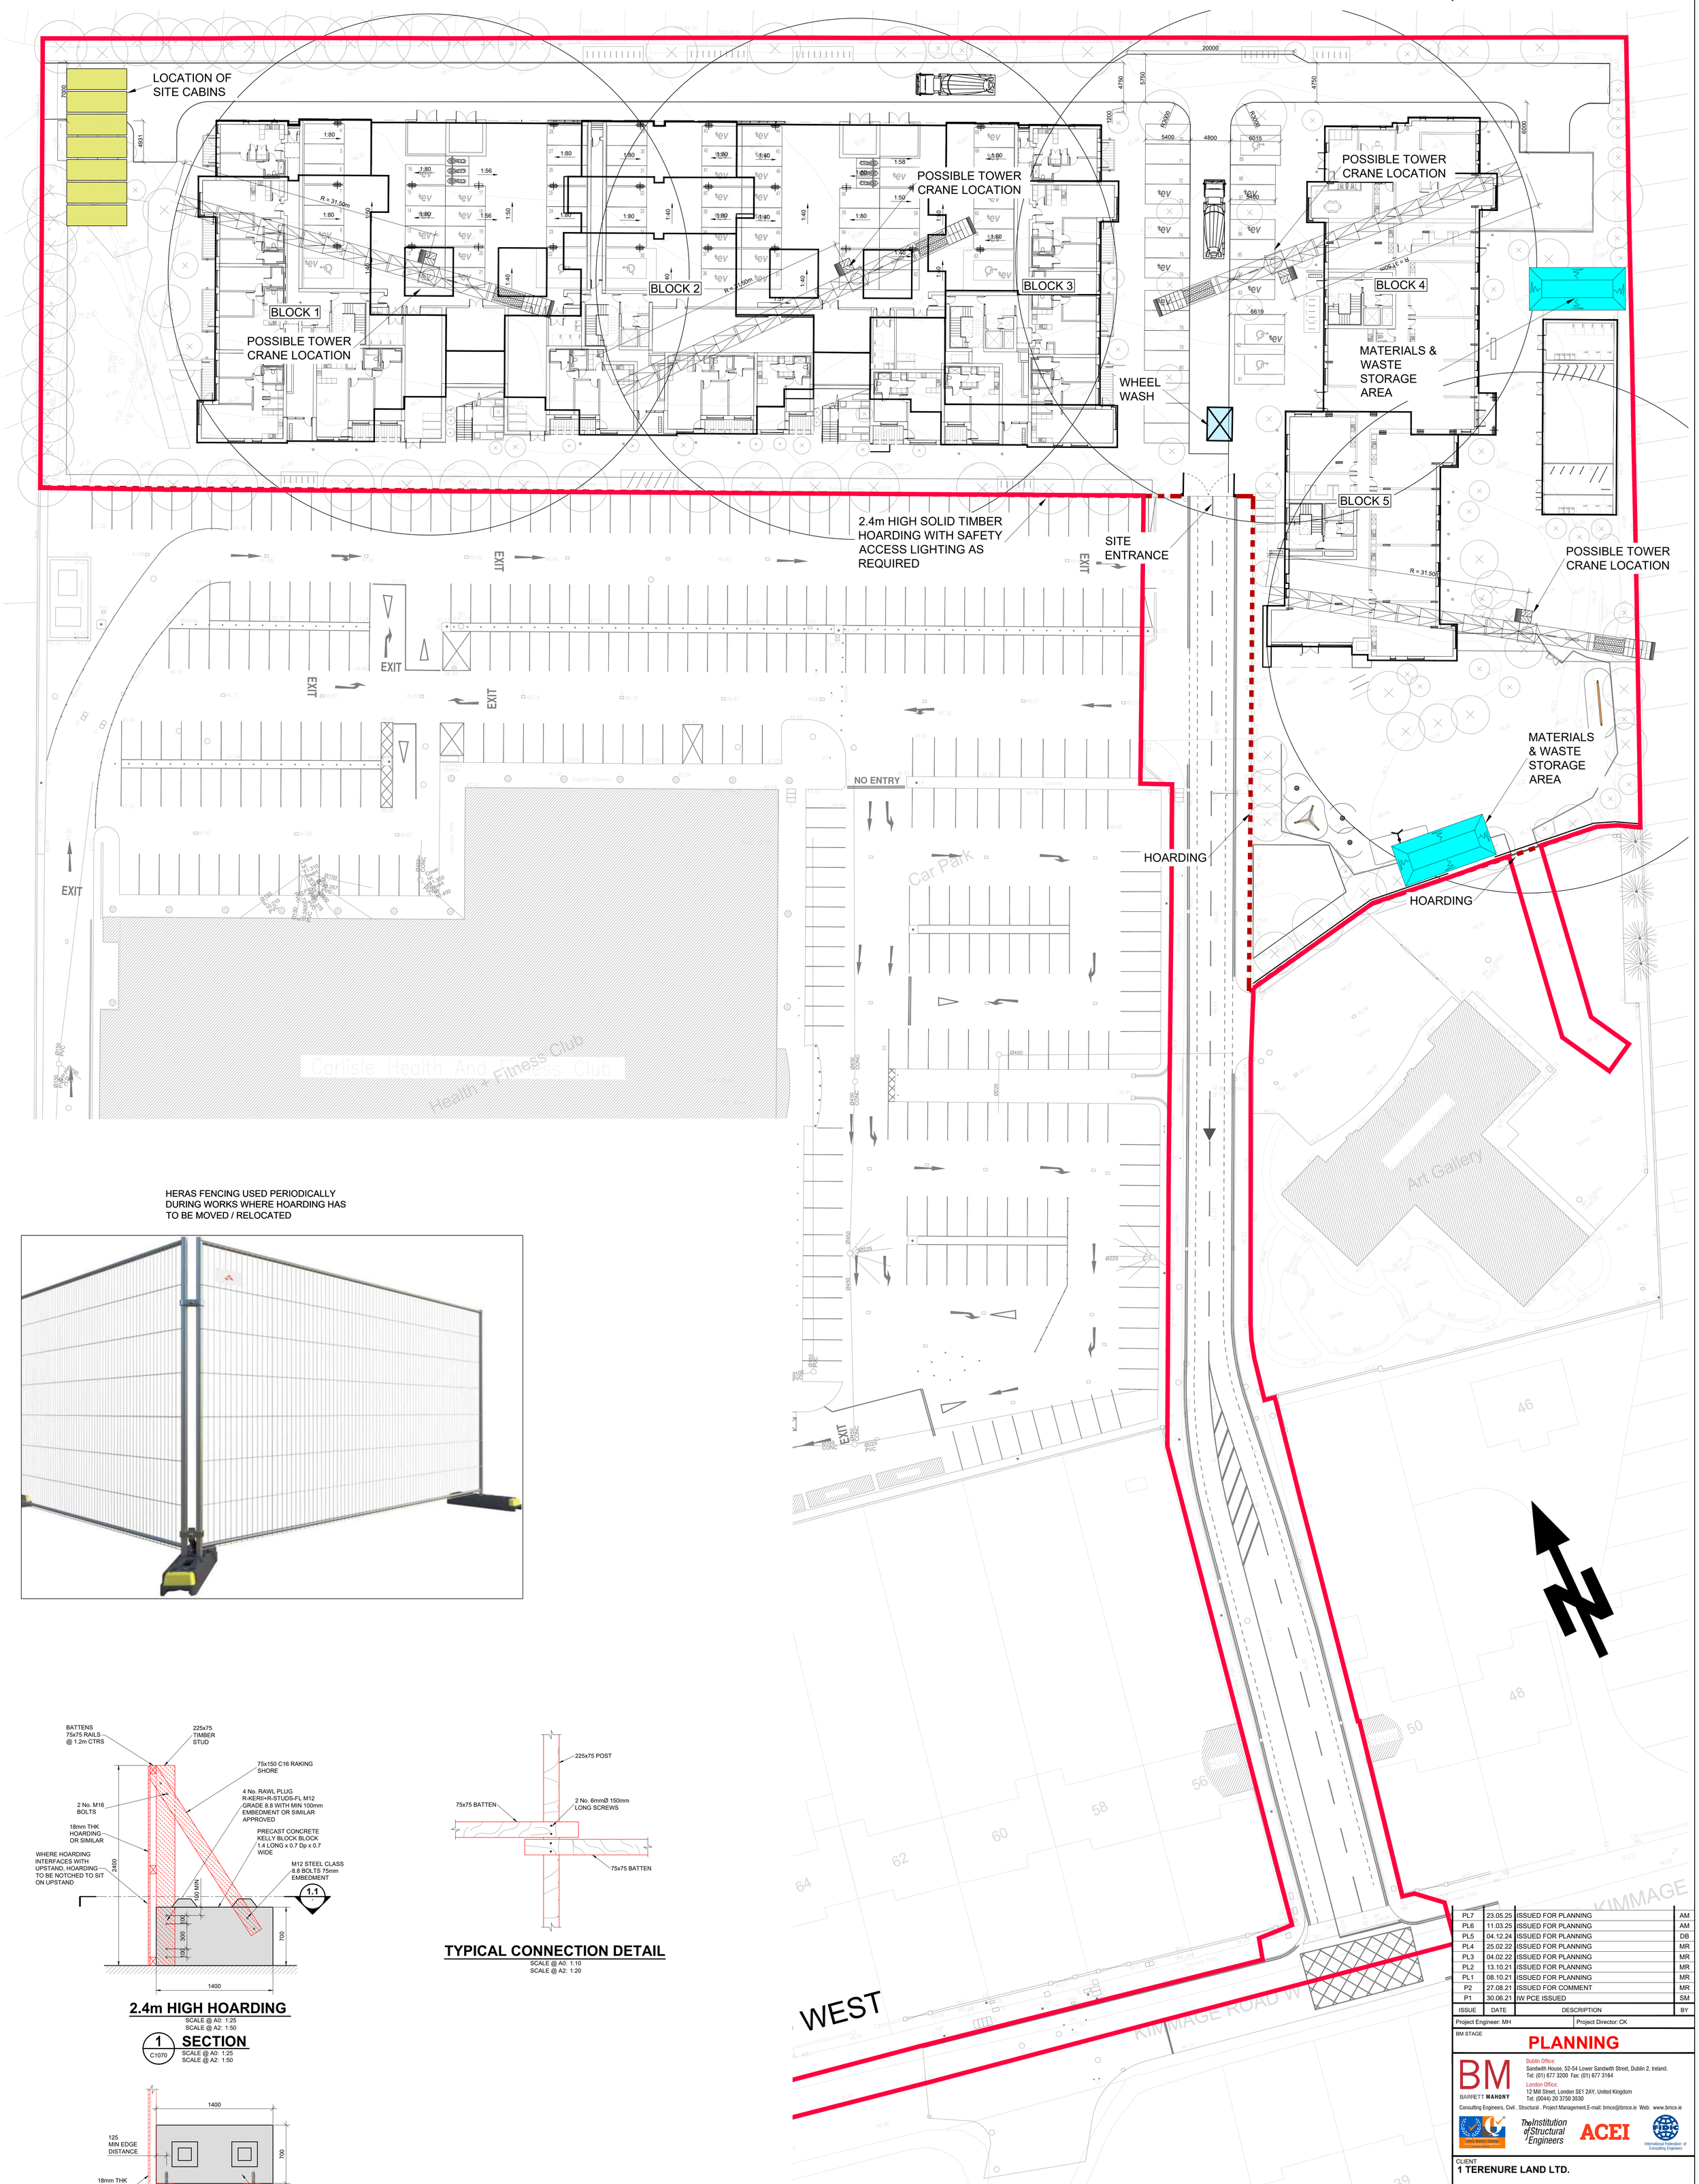

HERAS FENCING USED PERIODICALLY DURING WORKS WHERE HOARDING HAS TO BE MOVED / RELOCATED

2.4m HIGH HOARDING

SCALE @ A0: 1:25
SCALE @ A2: 1:50

1 SECTION

C1070

SCALE @ A0: 1:25
SCALE @ A2: 1:50

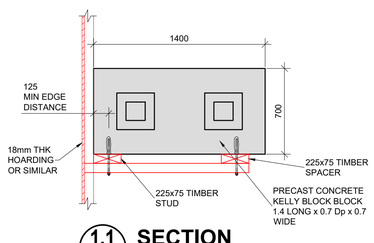

1.1 SECTION

SCALE @ A0: 1:25
SCALE @ A2: 1:50

TYPICAL CONNECTION DETAIL

SCALE @ A0: 1:10
SCALE @ A2: 1:20

CONSTRUCTION MANAGEMENT PLAN

SCALE @ A0: 1:250
SCALE @ A2: 1:500

ISSUE	DATE	DESCRIPTION	BY
PL7	23.05.25	ISSUED FOR PLANNING	AM
PL6	11.03.25	ISSUED FOR PLANNING	AM
PL5	04.12.24	ISSUED FOR PLANNING	DB
PL4	25.02.22	ISSUED FOR PLANNING	MR
PL3	04.02.22	ISSUED FOR PLANNING	MR
PL2	13.10.21	ISSUED FOR PLANNING	MR
PL1	08.10.21	ISSUED FOR PLANNING	MR
P2	27.08.21	ISSUED FOR COMMENT	MR
P1	30.06.21	IW PCE ISSUED	SM

Project Engineer: MH
Project Director: CK

BM STAGE
PLANNING

BARRETT MAHONY
Dublin Office:
Sandwith House, 52-54 Lower Sandwith Street, Dublin 2, Ireland.
Tel: (01) 677 3200 Fax: (01) 677 3164
London Office:
12 Mill Street, London SE1 2AY, United Kingdom
Tel: (0044) 20 3750 3530
Consulting Engineers, Civil . Structural . Project Management.E-mail: bmce@bmce.ie Web: www.bmce.ie

CLIENT
1 TERENURE LAND LTD.

PROJECT TITLE
CARLISLE SITE KIMMAGE, RESIDENTIAL DEVELOPMENT

BM PROJECT No.
21.221

MODEL | REFERENCE | SUITABILITY | REVISION

DRAWING TITLE
CONSTRUCTION MANAGEMENT PLAN

DWG | DRAWING REFERENCE **CST-BMD-00-ZZ-DR-C-1070** | STATUS **PL** | REVISION **7**